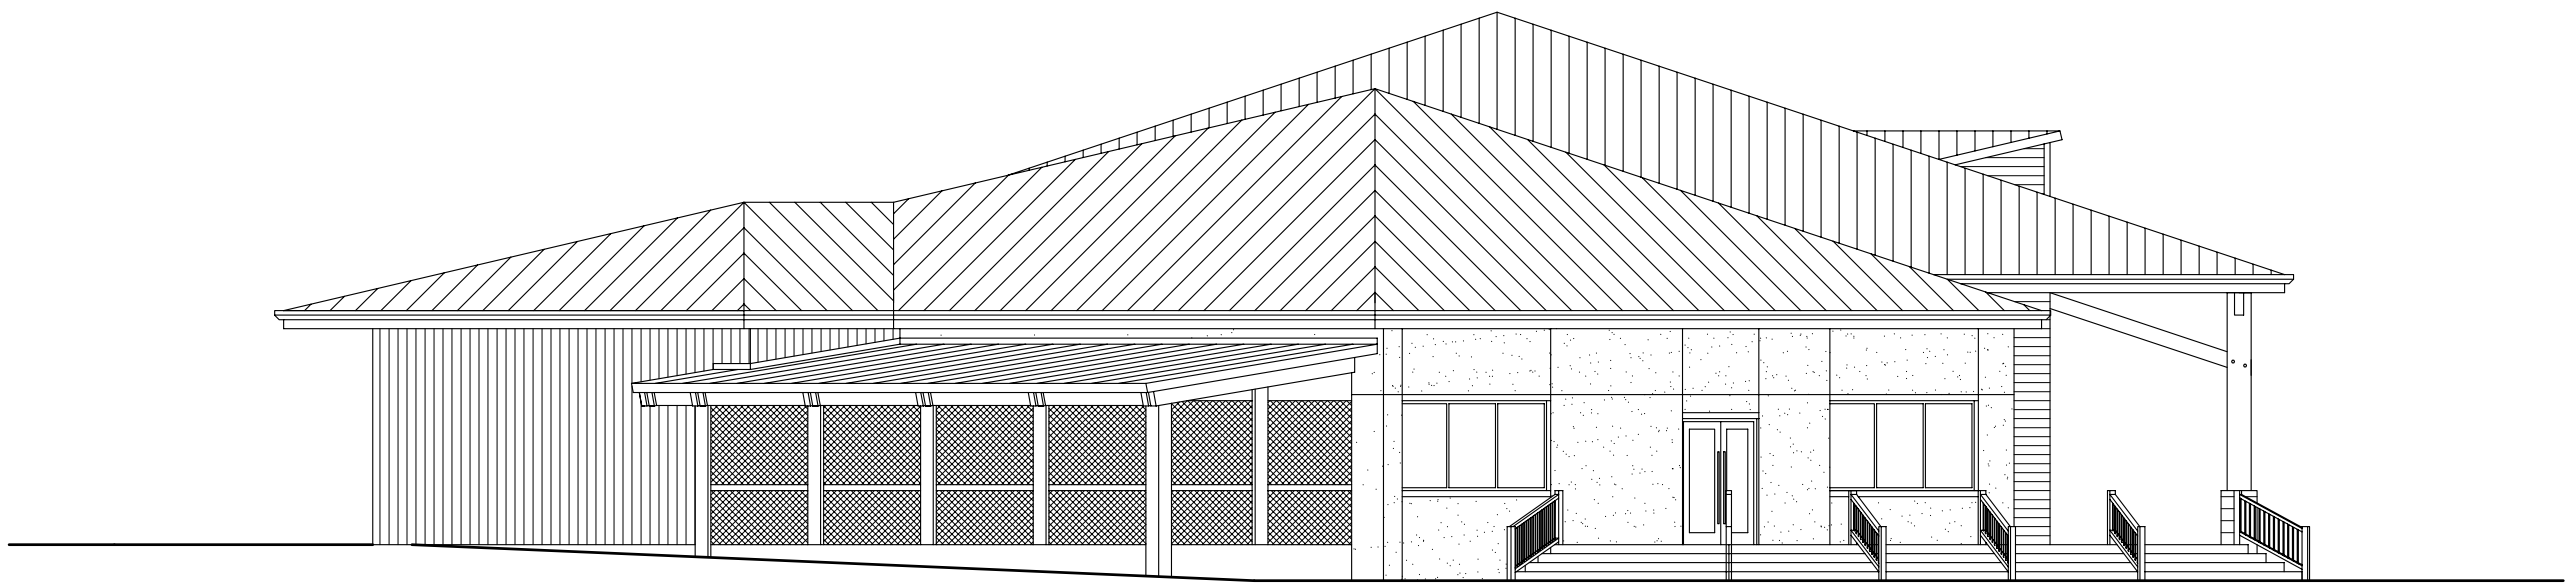

2B WEST ELEVATION

SCALE:3/32" = 1'-0"